THIS DOCUMENT, AND THE IDEAS AND DESIGNS INCORPORATED HEREIN, ARE PROPERTY OF NORTHSHORE CONSTRUCTION & DEVELOPMENT SERVICES AND ARE NOT TO BE USED, IN WHOLE OR IN PART, FOR ANY OTHER PROJECT OR BY ANY OTHER PARTY WITHOUT THE WRITTEN AUTHORIZATION OF NORTHSHORE CDS.
COPYRIGHT 2019: NORTHSHORE CDS, ALL RIGHTS RESERVED

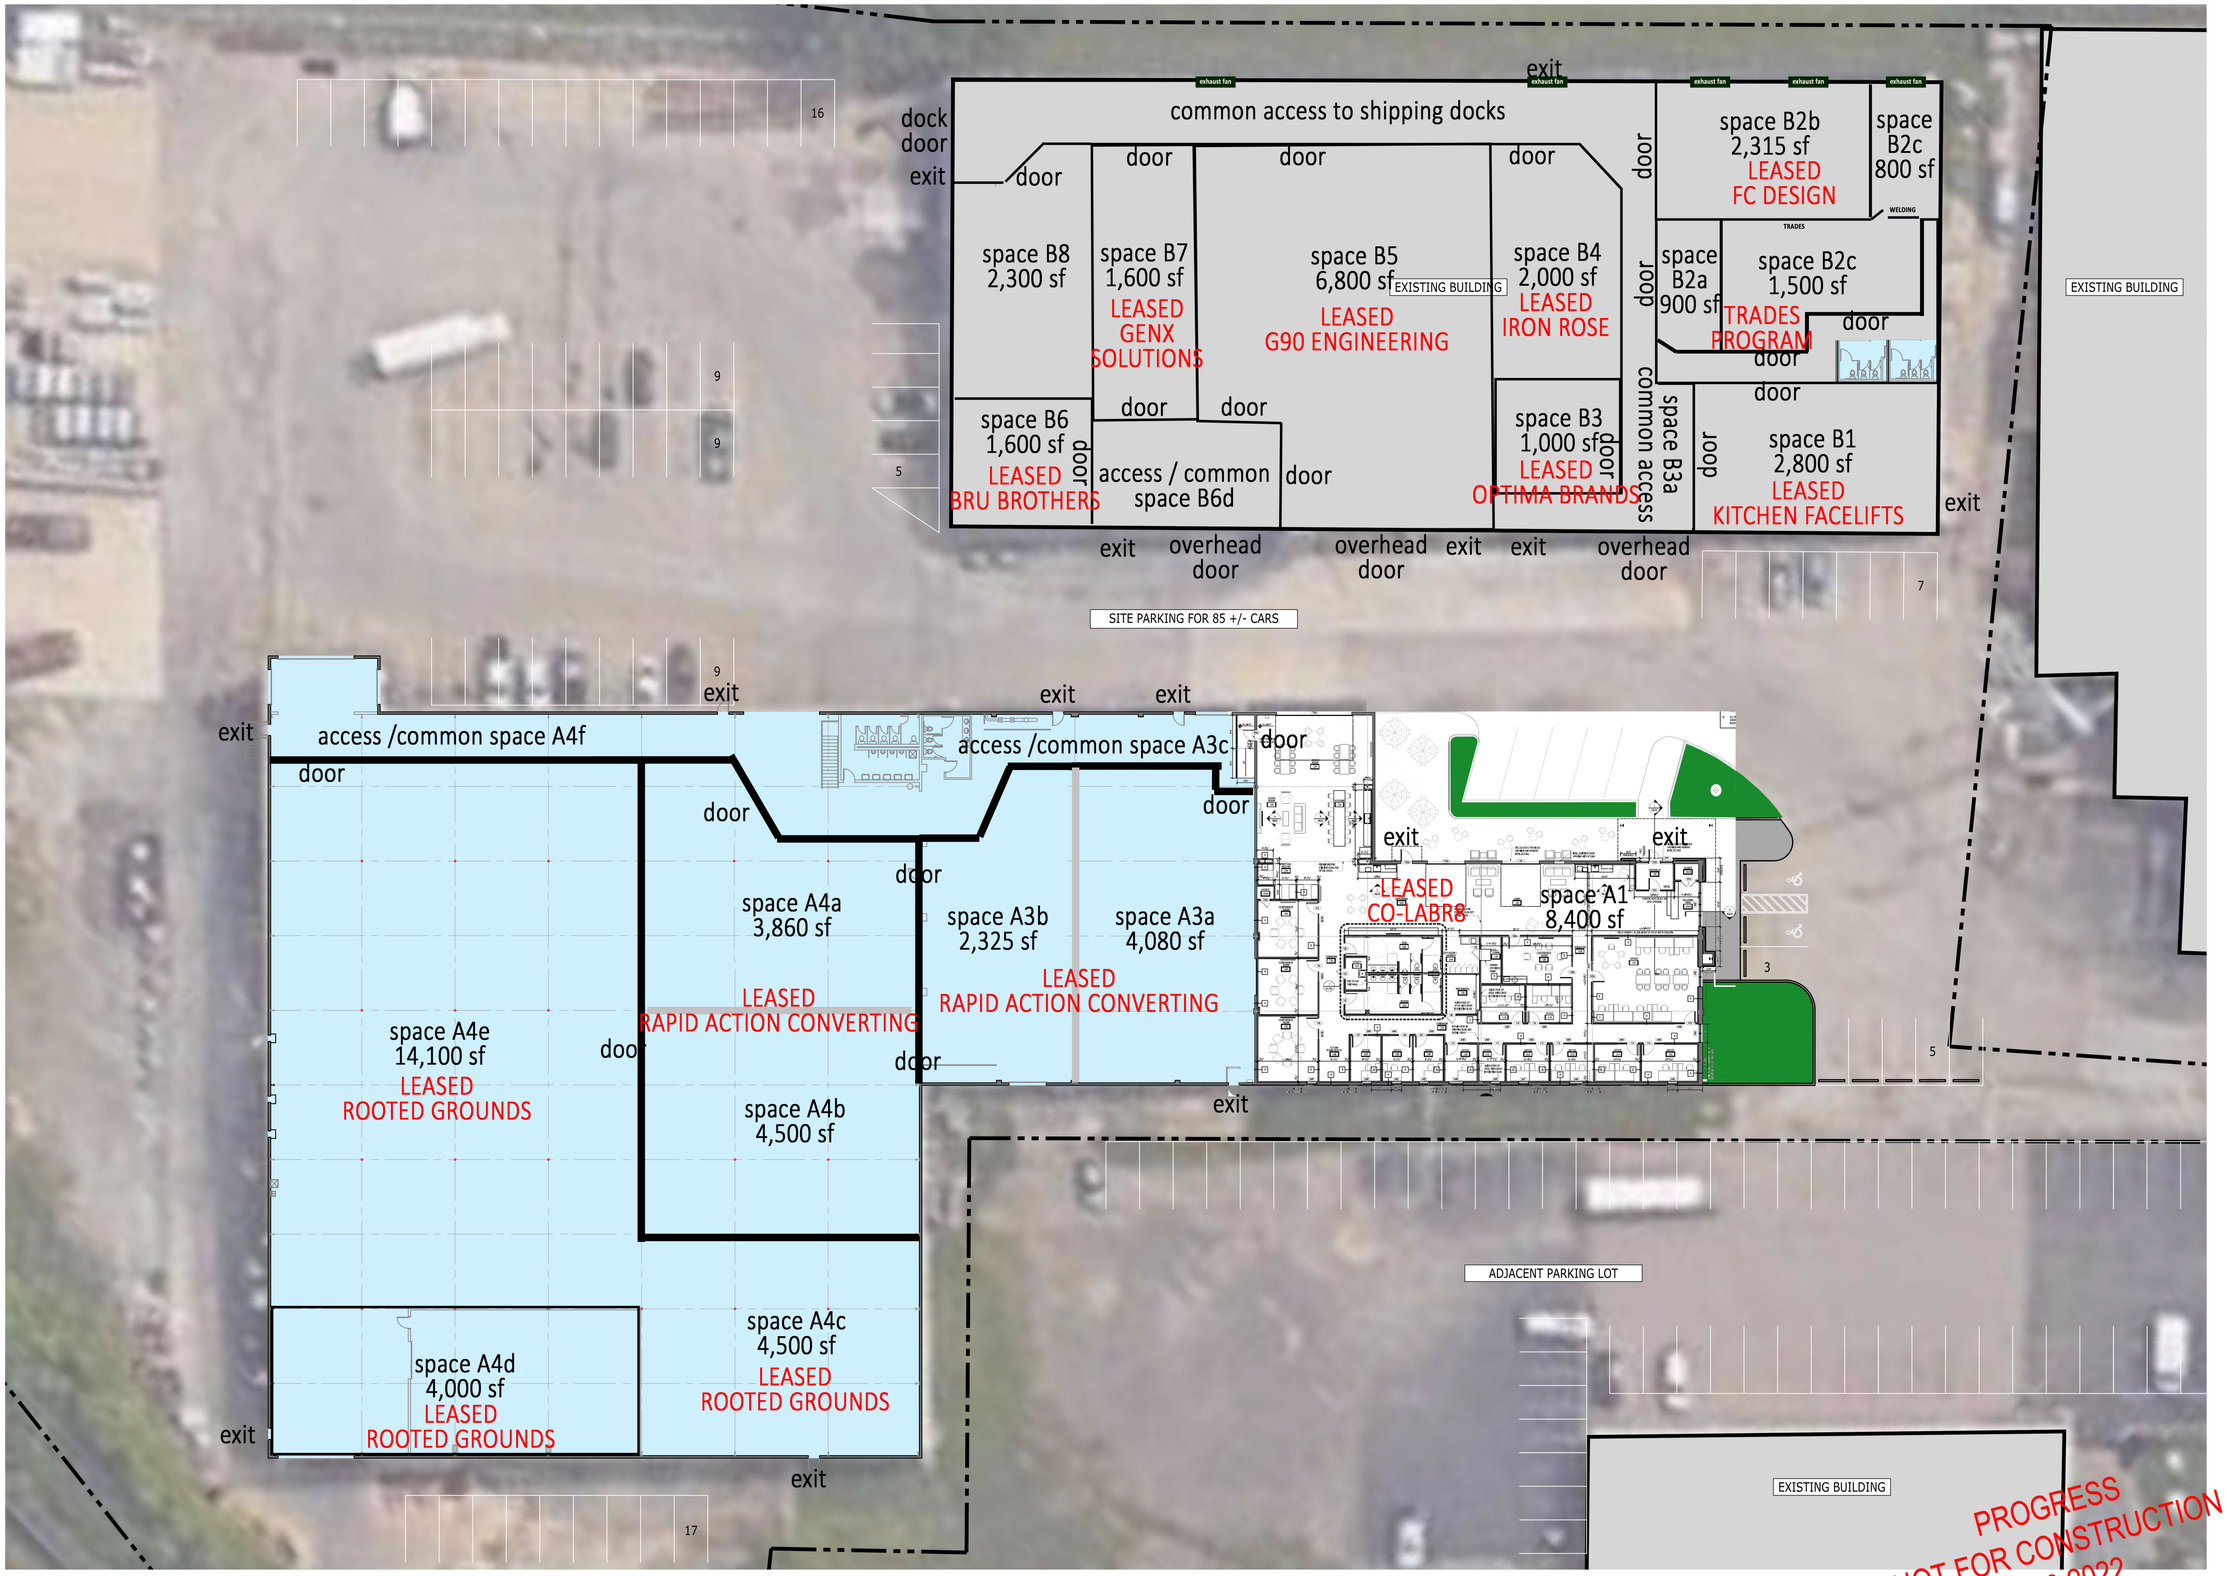

PROPOSED SITE PLAN
SCALE: 1" = 20'-0"
1 A1.00

NORTH SHORE DESIGN
430 READING ROAD
SUITE NO. 400
CINCINNATI OH 45202
513.538.1440
INFO@NORTHSHORECDS.COM
WWW.NORTHSHORECDS.COM

PROJECT TEAM

ARCHITECT:
NORTH SHORE DESIGN
430 READING ROAD SUITE 400
CINCINNATI OH 45202
513.538.1440

CLIENT & PROJECT

INTERIOR RENOVATION FOR:
MADE HUB / co-lab
755 READING ROAD, MASON OHIO

ISSUE DATE

DRAWN BY: TTC
REVIEWED BY: PLH

PROJECT ID:
755 READING

PROPOSED SITE PLAN

A1.00